MAP OF
A. W. WOODLIFF'S CEMETERY
NORTH OF AND ADJOINING FOREST CEMETERY
IN GADSDEN, ALA.

SCALE: 1" = 36'

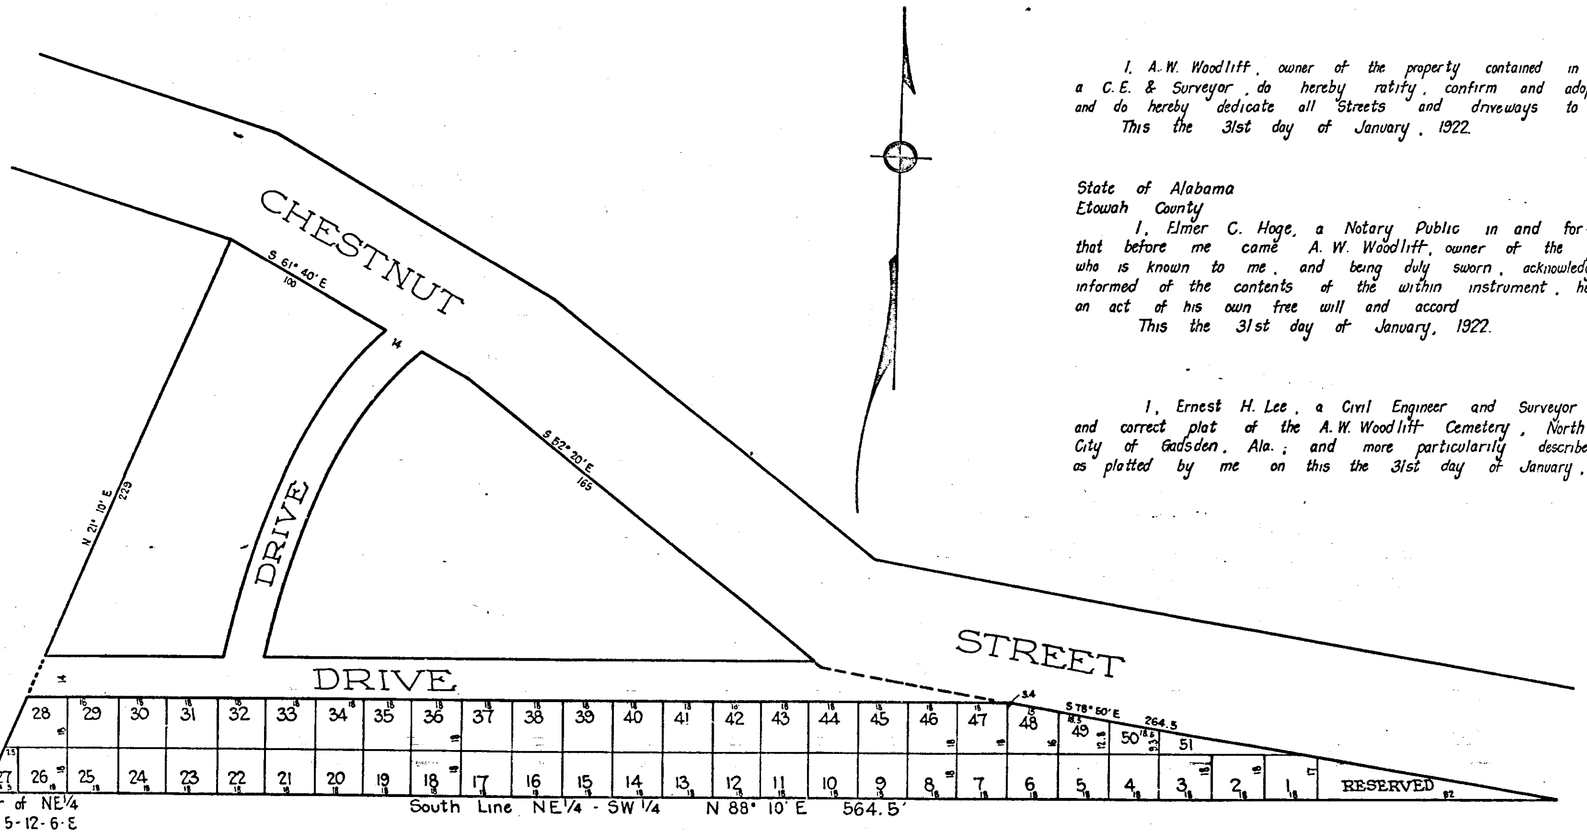

I, A. W. Woodliff, owner of the property contained in the within plat made by Ernest H. Lee, a C. E. & Surveyor, do hereby ratify, confirm and adopt said plat of Survey as being correct and do hereby dedicate all Streets and driveways to public.
This the 31st day of January, 1922.

A. W. Woodliff
Owner

State of Alabama
Etowah County
I, Elmer C. Hoge, a Notary Public in and for said County and State, do hereby certify that before me came A. W. Woodliff, owner of the property contained in the within instrument, who is known to me, and being duly sworn, acknowledged before me on this date that being informed of the contents of the within instrument, he executed the same, voluntarily for and as an act of his own free will and accord
This the 31st day of January, 1922.

Elmer C. Hoge
Notary Public

I, Ernest H. Lee, a Civil Engineer and Surveyor do hereby certify that this is a true and correct plat of the A. W. Woodliff Cemetery, North of and adjoining Forest Cemetery in the City of Gadsden, Ala.; and more particularly described in the within plat herein below shown as platted by me on this the 31st day of January, 1922.

Ernest H. Lee
Civil Eng'r & Surveyor
Gadsden, Alabama