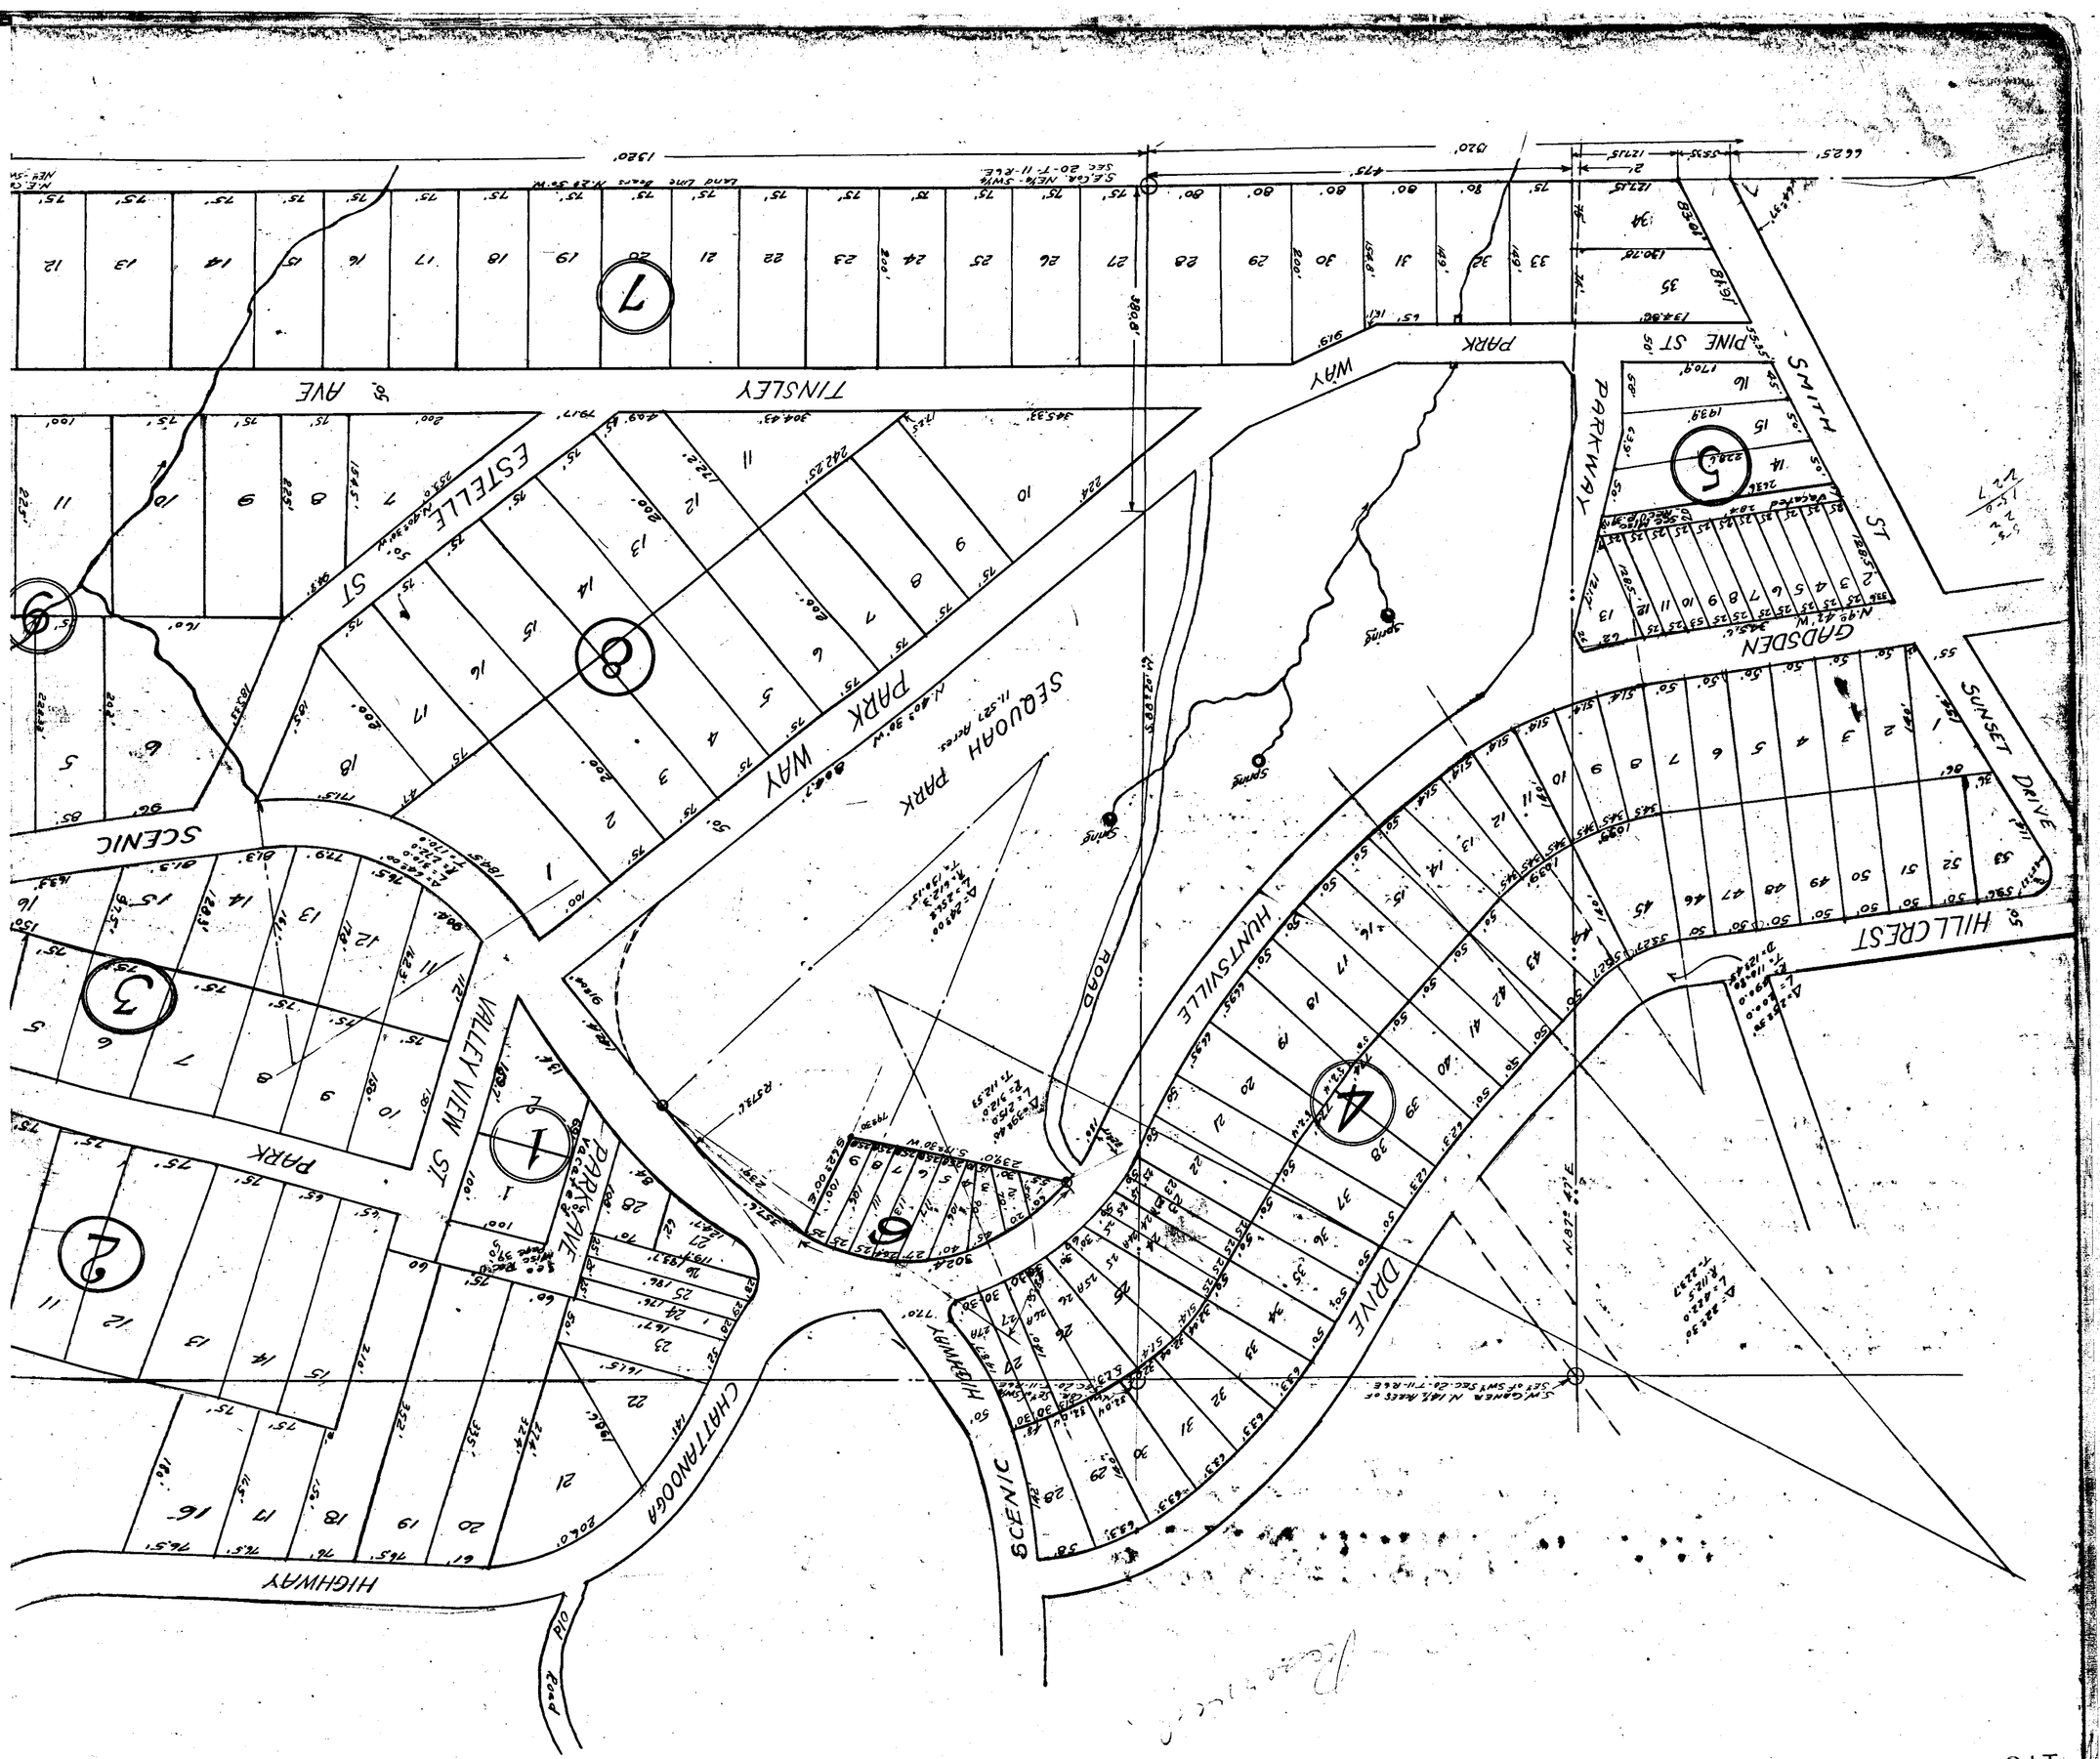
SEQUOAH PARK
PARK WAY
TINSLEY AVE
ESTELLE ST
PARKWAY
PINE ST
SMITH ST
GADSDEN
SUNSET DRIVE
HILLCREST
HUNTSVILLE ROAD
SCENIC DRIVE
SCENIC HIGHWAY
VALLEY VIEW ST
PARK AVE
CHATTANOOGA
PARK PLACE
1320'
660.25'
475'
620'
N.E. Cor. NE¼
S.E.Cor. NE¼ SW¼ Sec 20-T-11-R6E
Land Line Bears N.28 35-W
S.W.Cor. N½ SW¼ Sec. 20-T-11-R6E
S.E.Cor. SW¼ Sec. 20-T-11-R6E
11.321 Acres
N.89 30 W
S.89 30 E
N.89 30 E
S.23 00 E
S.N.30 W
N.82 47 W
S.82 47 E
S.N.82 47 E
S.E.Cor. N½ SW¼ Sec. 20-T-11-R6E
S.W.Cor. N½ SW¼ Sec. 20-T-11-R6E
Spring
1 2 3 4 5 6 7 8 9