EXIHIBIT "C"

THOMPSON SUBDIVISION

BEING IN SECTION 14-T12S-R6E.

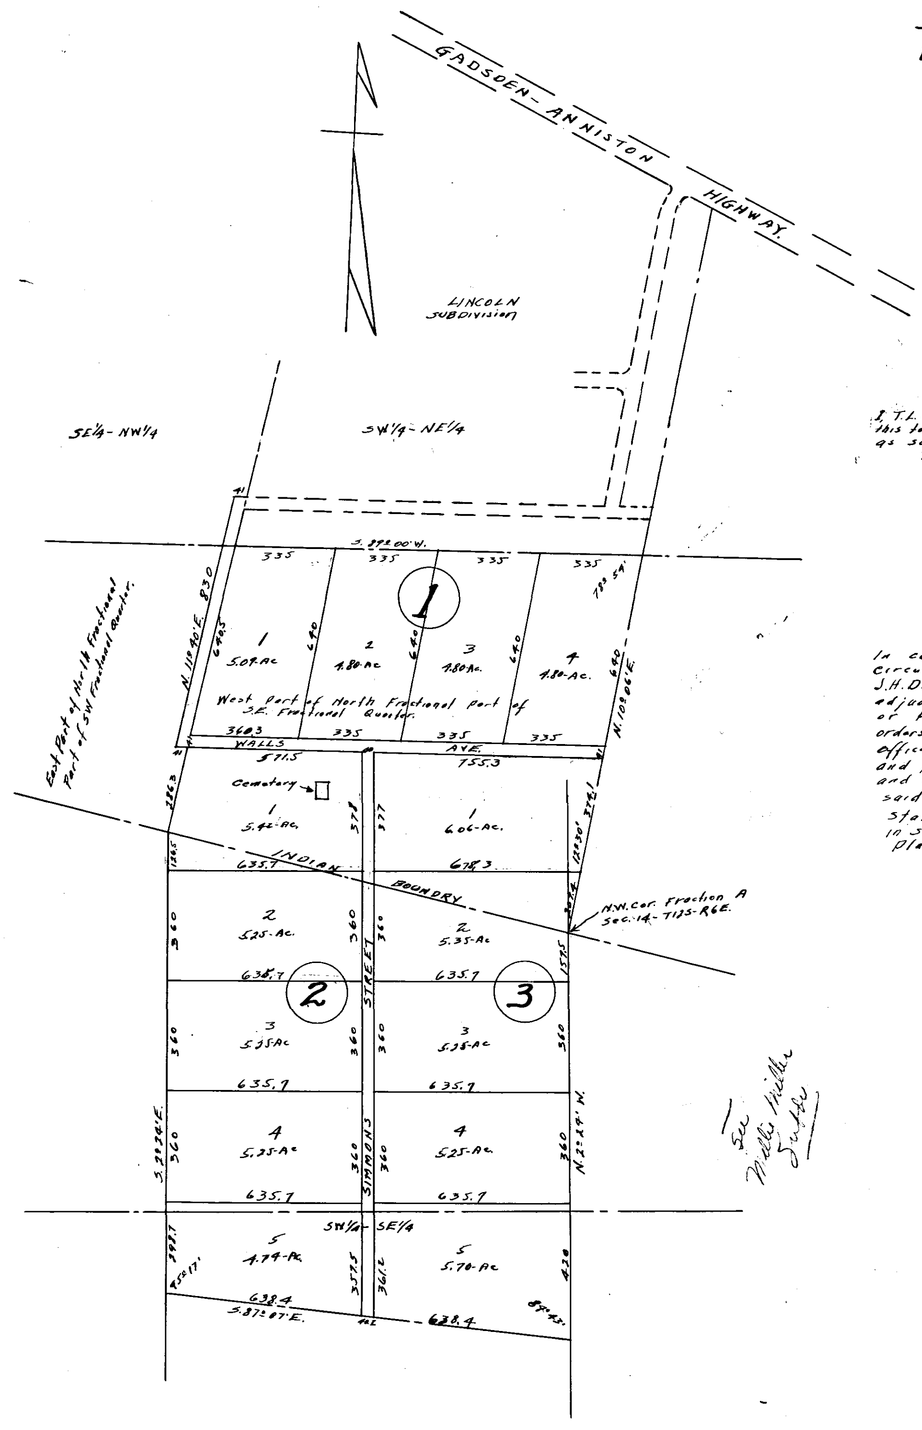

I, T.L. Simmons, A Registered Surveyor, do hereby certify this to be a true and correct map of this Property, as surveyed and Subdivided by me.
This the 26th day of January, 1945.

Signed: T. L. Simmons Surveyor.
Reg. No. 840.

In case No. 3713 Catherine L. Motley VS Cora A. Motley the Circuit Court of Etowah County, Alabama in Equity, Hon. J.H. Disque, Jr. Judge of said Court determined and adjudged the Map herein set out to be a correct Map or Plat of the lands which it purports to Embrace and orders a copy of said map or Plat to be filed in the office of the Judge of Probate of Etowah County, Alabama, and placed on record and it shall have all the force and effect as if it had been signed by the owner of said lands, Executed by them, as provided by the Statutes of Alabama relating thereto and filed in said office and placed on record in said Plat Book.

See Motley Suit

Filed for office for record on 11-14
August A.D. 1945 11:30 o'clock
A.M. and duly recorded 11-14
August 45

Judge of Probate