54

This Map was brought back, after Recording with name changed on Square heard. J. Sibley, Recorder.

TRICITY ~~SCENIC~~

I, J.W. Walls, Surveyor, do hereby certify that this is a true and correct Plat of this property as Surveyed and Subdivided by me.
This the 18th day of Jan, 1946.
Signed J.W. Walls,
Ala. Reg No. 907.

I, H.M. Kimberly and wife Eula Mae Kimberly, owners of the lands herein described, hereby ratify and accept this Plat as being true and correct.
This the 18th day of January, 1946.
Signed - H.M. Kimberly
Signed - Eula Mae Kimberly.

Approved - W.R. Hooker, Asst. City Engineer.

State of Alabama)
County of Etowah)

I, W. Swann Colwell, a Notary Public, certify that the owners whose names are signed to the foregoing instrument, and who are known to me, appeared before me on this date, and upon being informed of the contents of this instrument, they executed same voluntarily, on the day the same bears date.
This the 18 day of Jan, 1946
W. Swann Colwell,
(Notarial Seal) Notary Public.

TABLE OF DEFLECTION ANGLES FROM P.C. TO FRONT CORNERS OF LOTS 5 TO 23, TRANSIT MOVED UP AT EACH LOT CORNER - BACK SIGHTS TAKEN WITH VERNIER AT 0° 00' 00".
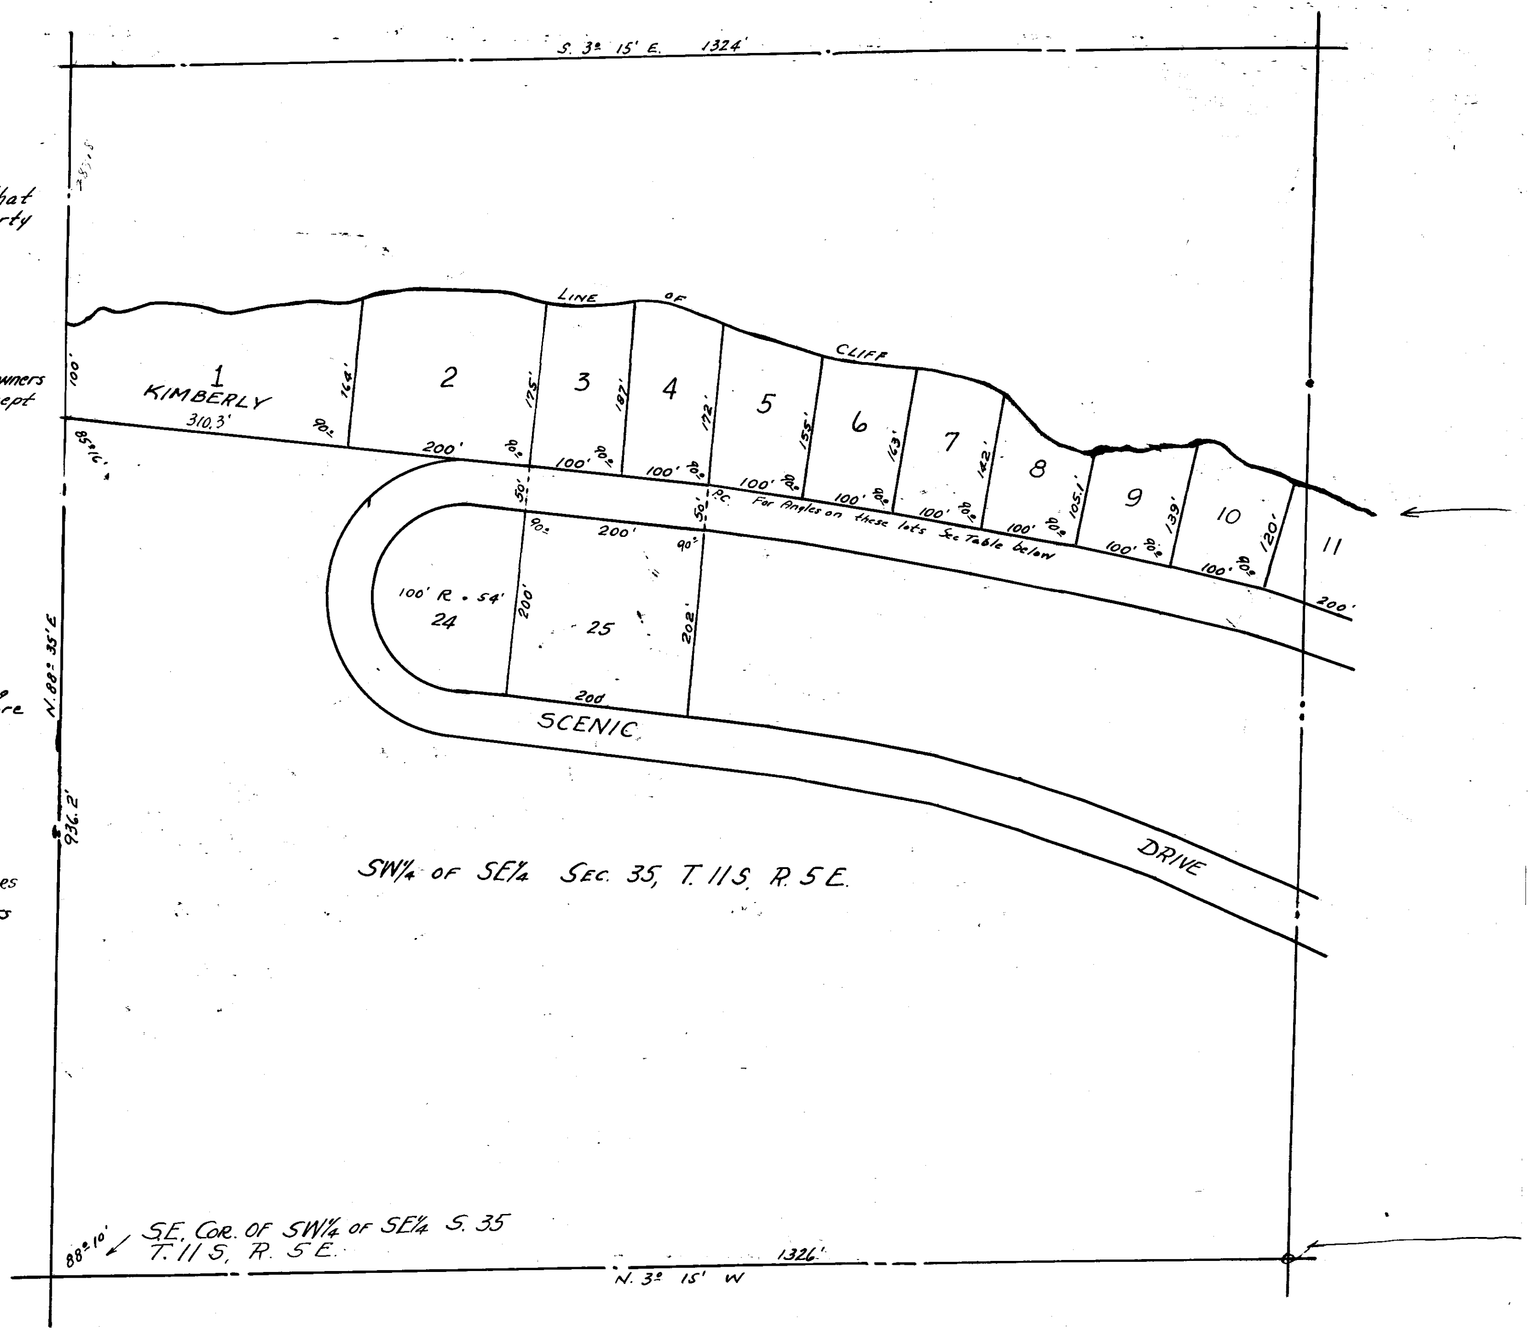
TRANSIT	Back Sight	Defl. to	Defl.
P.C.	1 - 2	5 - 6	2° 01' R.
5-6	4 - 5	6 - 7	1° 27' R.
6-7	5 - 6	7 - 8	0° 30' R.
7-8	6 - 7	8 - 9	0° 38' R.
8-9	7 - 8	9 - 10	0° 47' R.
9-10	8 - 9	10 - 11	1° 40' R.
10-11	9 - 10	11 - 12	7° 20' R.
11-12	10 - 11	12 - 13	3° 55' R.
12-13	11 - 12	13 - 14	42° 47' R.
13-14	12 - 13	14 - 15	2° 57' R.
14-15	13 - 14	15 - 16	0° 40' R.
15-16	14 - 15	16 - 17	0° 27' L.
16-17	15 - 16	17 - 18	1° 41' L.
17-18	16 - 17	18 - 19	0° 56' R.
18-19	17 - 18	19 - 20	0° 37' L.
19-20	18 - 19	20 - 21	0° 10' L.
20-21	19 - 20	21 - 22	0° 16' R.
21-22	20 - 21	22 - 23	0° 31' L.
22-23	21 - 22	Cor.	0° 25' R.