EQc
65

ITA STOCKS ADDITION To GADSDEN

By. E.H. Lee, C.E. & Surveyor
Gadsden, Alabama. March, 28th 1947

I, E.H. Lee, C.E. & Surveyor hereby certify that I made a survey of the property contained in the within plat and that the said survey and plat are true and correct as shown herein with their relation to the lines of the original Government survey.
This the 29th day of March, 1947.

Gadsden, Ala. E.H. Lee C.E & Surveyor

I, Ita Stocks, owner of the property contained in the within plat do hereby ratify & confirm and adopt the said plat and survey as being true and correct.
This the 19th day of May, 1948.

Ita Stocks.
owner.

STATE OF ALABAMA:
COUNTY OF ETOWAH:

I, Guy Freeman A Notary public in and for said State and County hereby certify that Ita Stocks Whose name is signed to the foregoing instrument and Who is known to me, acknowledged before me on this date that being informed of the contents of the said Instrument she executed the same voluntarily on the day the same bears date.
Given under my hand this the 19th day of May, 1948.

Guy Freeman.
Notary public.

SEAL

Approved And Accepted for record for the City of Gadsden, this the 18 day of May, 1948.
by W.R. Hacker.
City Engr.

Approved by City of Gadsden Planning Board.
F.M. Fitts.
Fred M. Fitts.
Chmn.
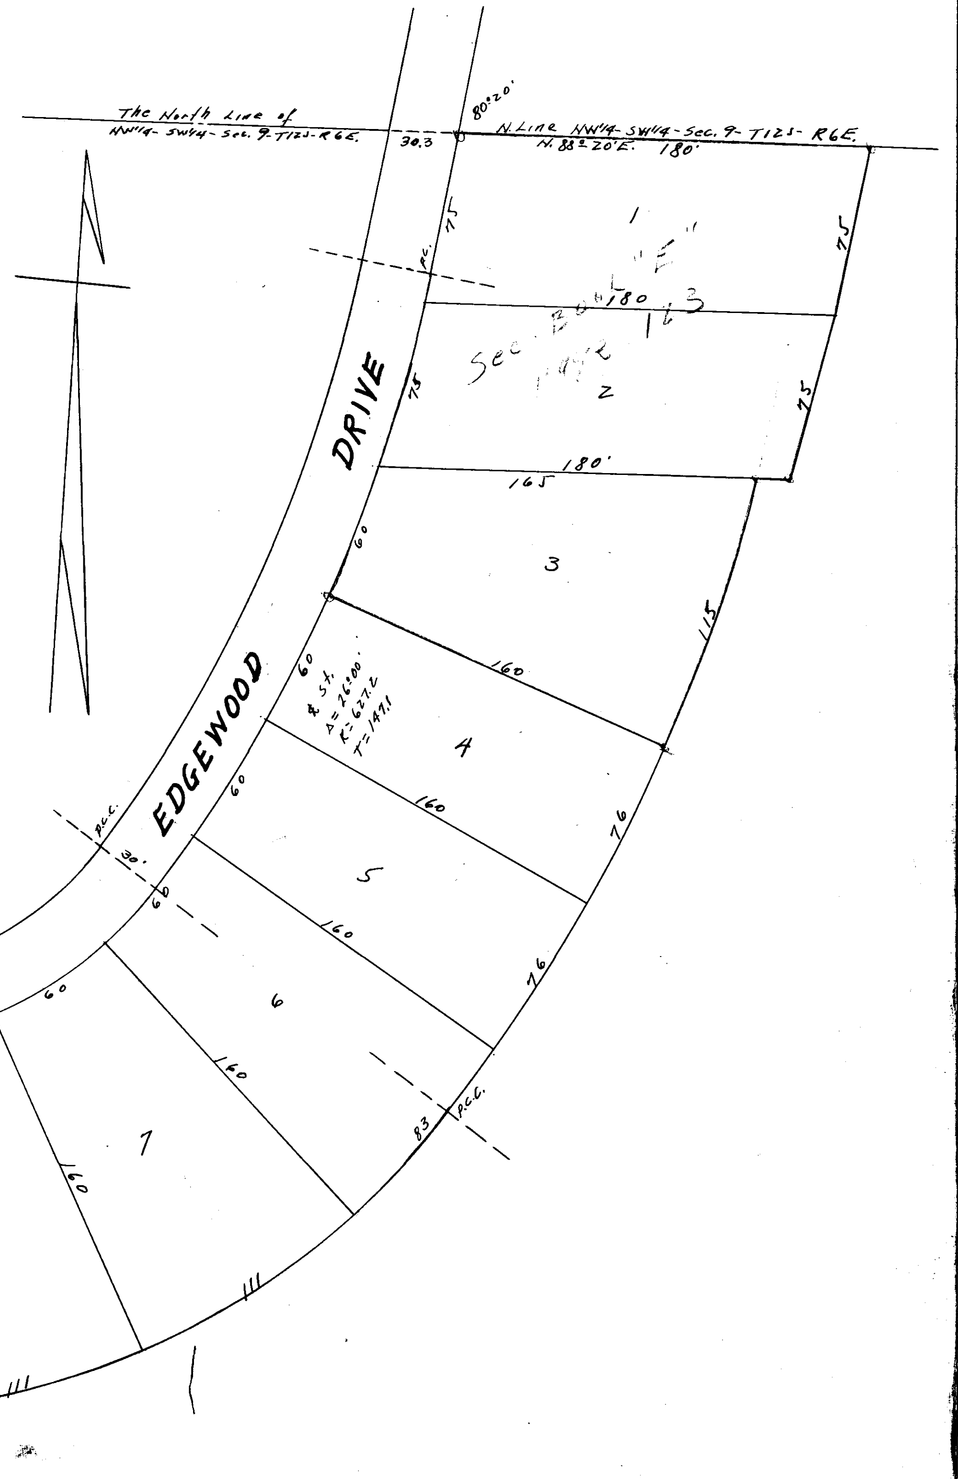
Filed In office for record on the 19th day of May A.D., 1948 at 11:30 o'clock A.M. and duly recorded the 9th day of June 1948.
Harold A. Rogers
Judge of Probate