PLEASANT VALLEY PARK

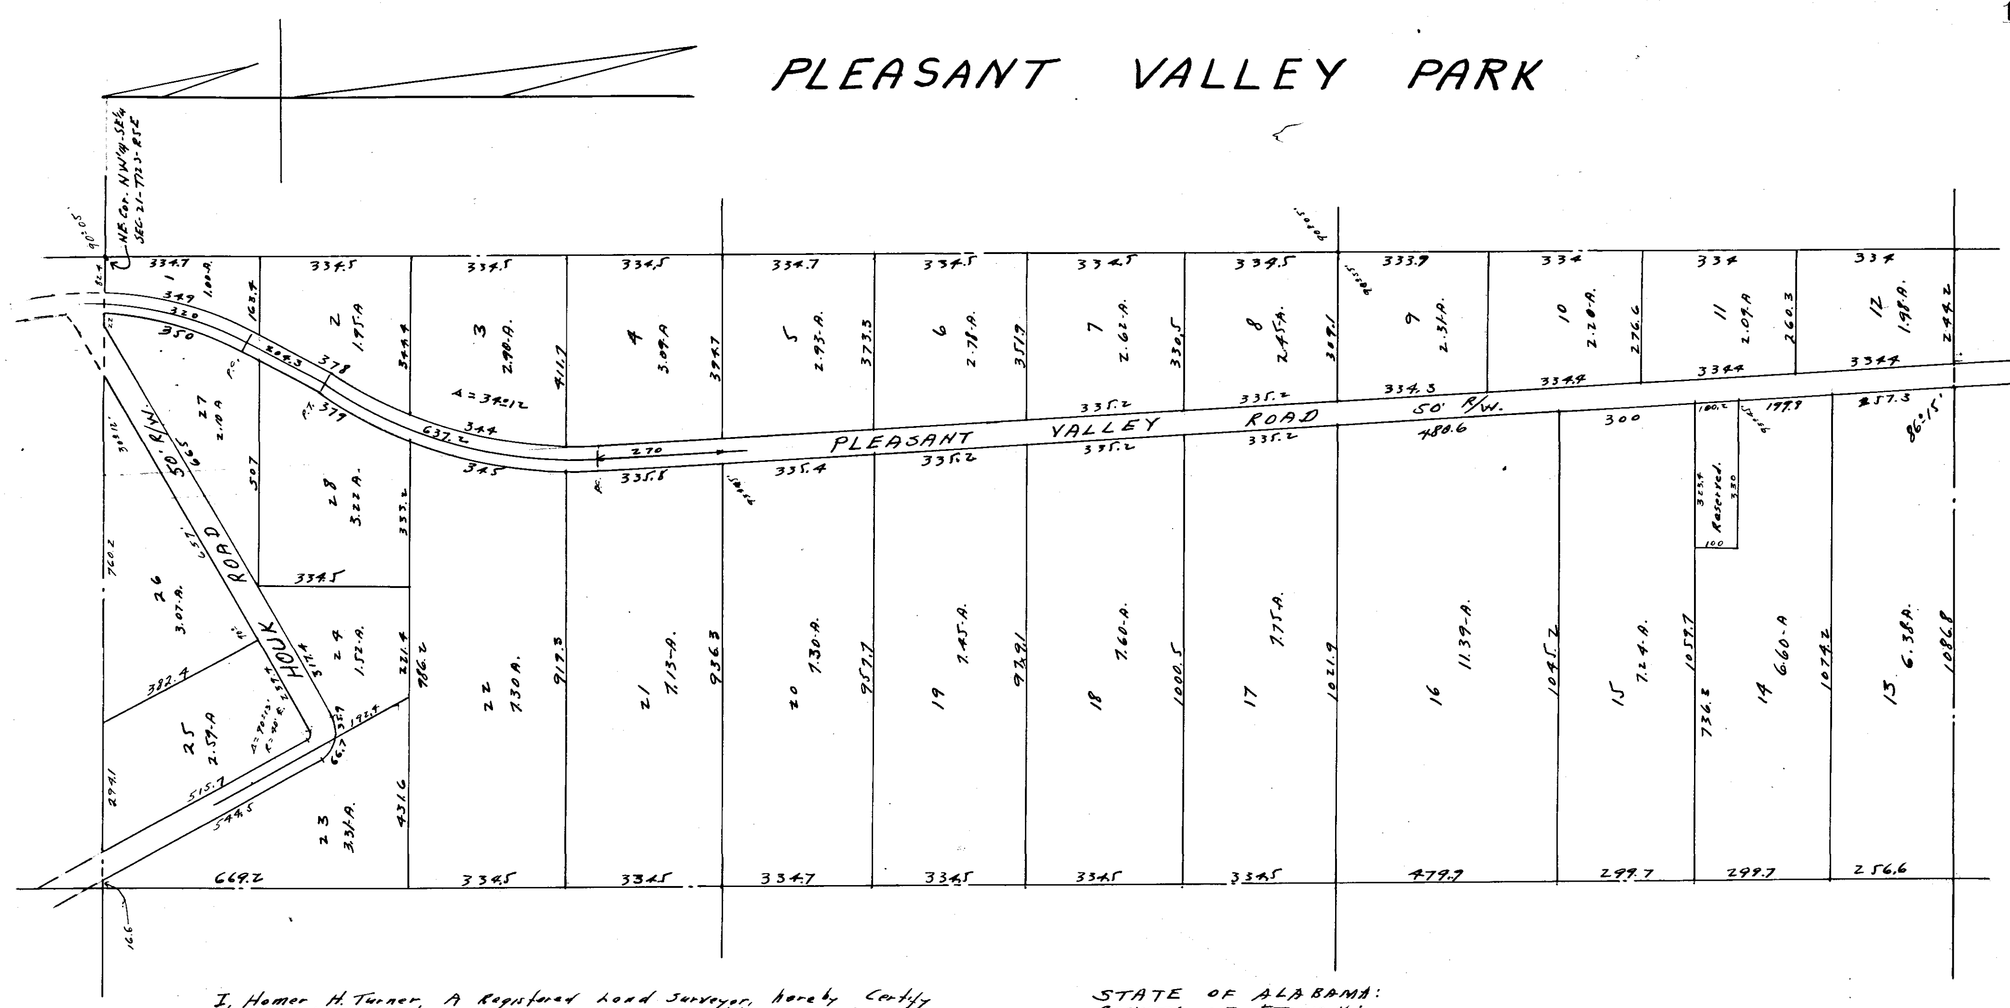

I, Homer H. Turner, A Registered Land Surveyor, hereby Certify this to be a true and Correct map of the property contained thereon, that it correctly shows each lot and its number, length and width and also the adjoining Streets and their names.
This the 9th day of Aug. 1949.

Signed: Homer H. Turner Land Surveyor.
No. 879.

The undersigned, Hannah Case Spellgrove and Ordine Case Williams owners of the property embraced in this map, hereby ratify and adopt the same to be correct.
This the 12th day of Aug. 1949.

Signed: Hannah Case Spellgrove.
Ordine Case Williams.

Filed in office for record on the 12th day of Aug A.D., 1949 at 3:44 o'clock P M. and duly recorded the 13th day of Aug 1949.
Judge of Probate
Hazel A Regan

STATE OF ALABAMA:
COUNTY OF ETOWAH:
I, Guy Freeman, A Notary Public in and for said State and County, Hereby Certify that the above property owners of the land embraced in this map, whose names are Signed thereto and who are known to me acknowledged before me on this day that being informed of the Contents, they executed the same Voluntarily on the day the same bears date.
Given under my hand and seal this the 12th day of August, 1949.

Guy Freeman.
Notary Public.

SEAL.

Approved: This the 11 day of Aug. 1949.
W R Hoole.
City Engineer.

Approved: This the 12th day of Aug. 1949.
City Planning Board By- J. M. Fitts.