F-329

McCLAIN'S REARRANGEMENT No. 3. OF PORTIONS OF STOWERS ADD. AND REARRANGEMENT OF PORTIONS OF REARRANGEMENTS No. 1 And 2.

Scale: 1" = 100'

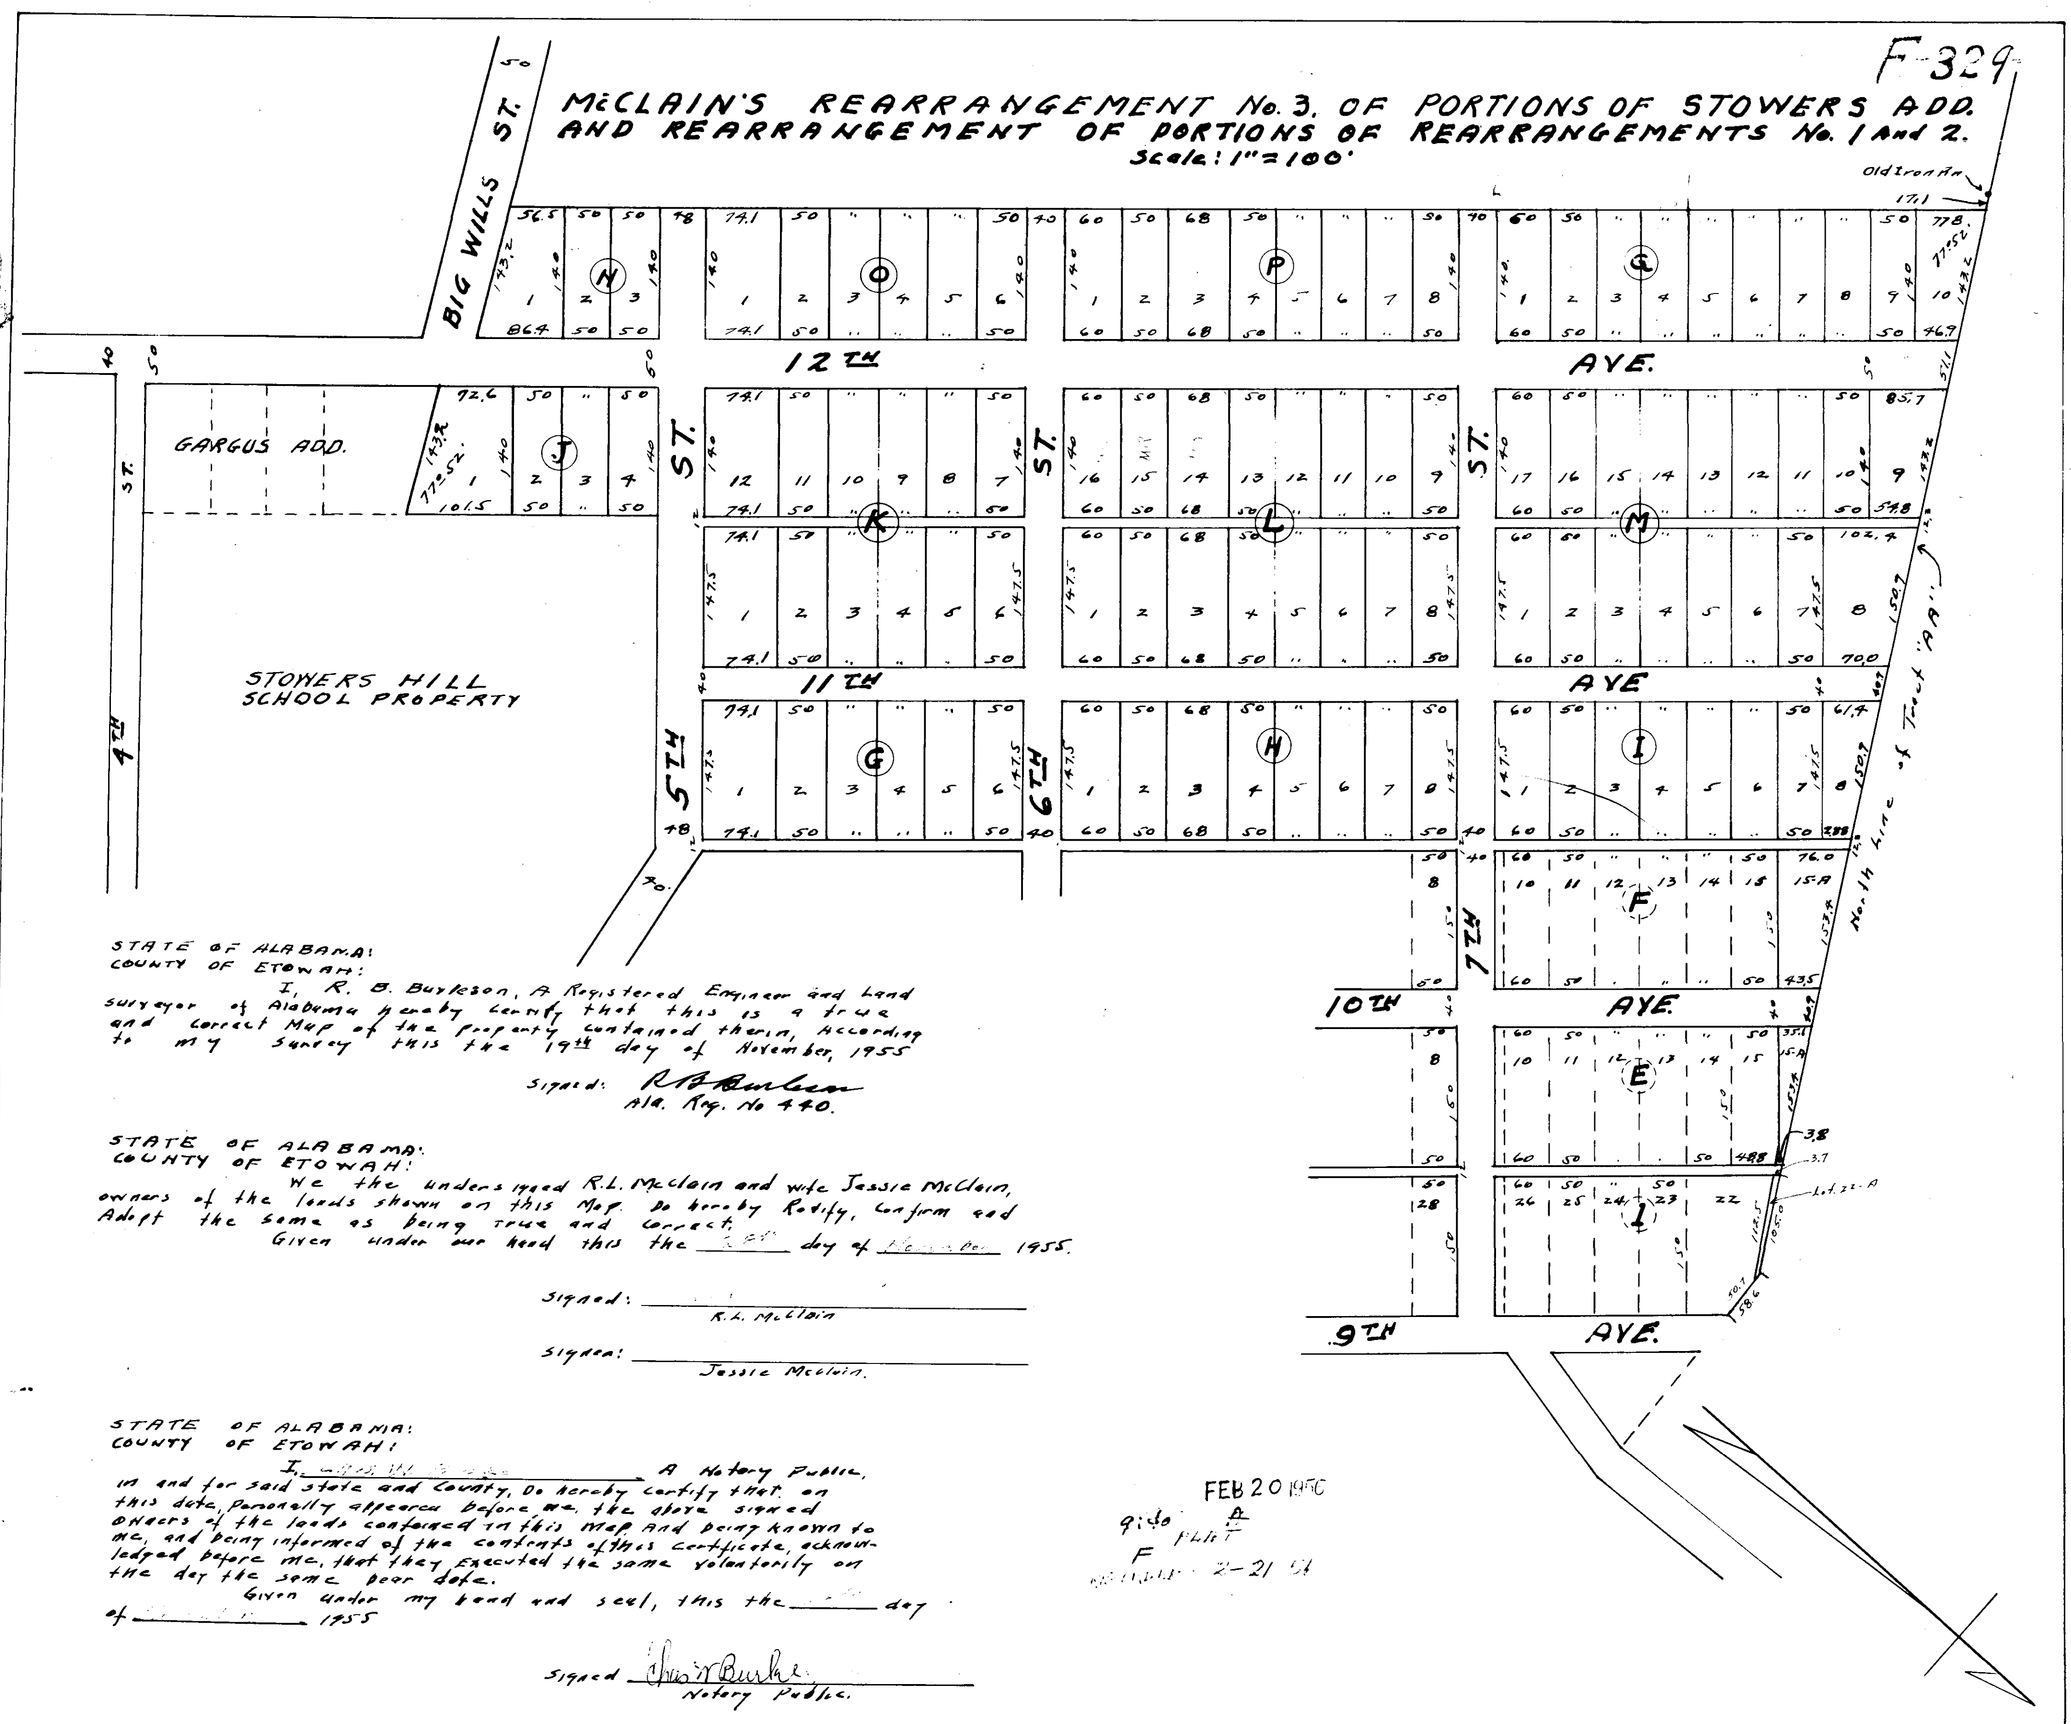

STATE OF ALABAMA:
COUNTY OF ETOWAH:

I, R. B. Burleson, A Registered Engineer and Land surveyor of Alabama hereby certify that this is a true and correct Map of the property contained therein, according to my survey this the 19th day of November, 1955

Signed: R B Burleson
Ala. Reg. No 440.

STATE OF ALABAMA:
COUNTY OF ETOWAH:

We the undersigned R.L. McClain and wife Jessie McClain, owners of the lands shown on this Map. Do hereby Ratify, Confirm and Adopt the same as being true and correct.

Given under our hand this the ____ day of _____ 1955.

Signed: _____
R.L. McClain

Signed: _____
Jessie McClain.

STATE OF ALABAMA:
COUNTY OF ETOWAH:

I, _____ A Notary Public, in and for said State and County, Do hereby certify that on this date, personally appeared before me, the above signed owners of the lands contained in this Map And being known to me, and being informed of the contents of this certificate, acknowledged before me, that they Executed the same voluntarily on the day the same bear date.

Given under my hand and seal, this the ____ day of _____ 1955

Signed _____
Notary Public.

FEB 20 1956

9:40 A

PLAT

F

2-21 56