BLACKWOOD ADDITION

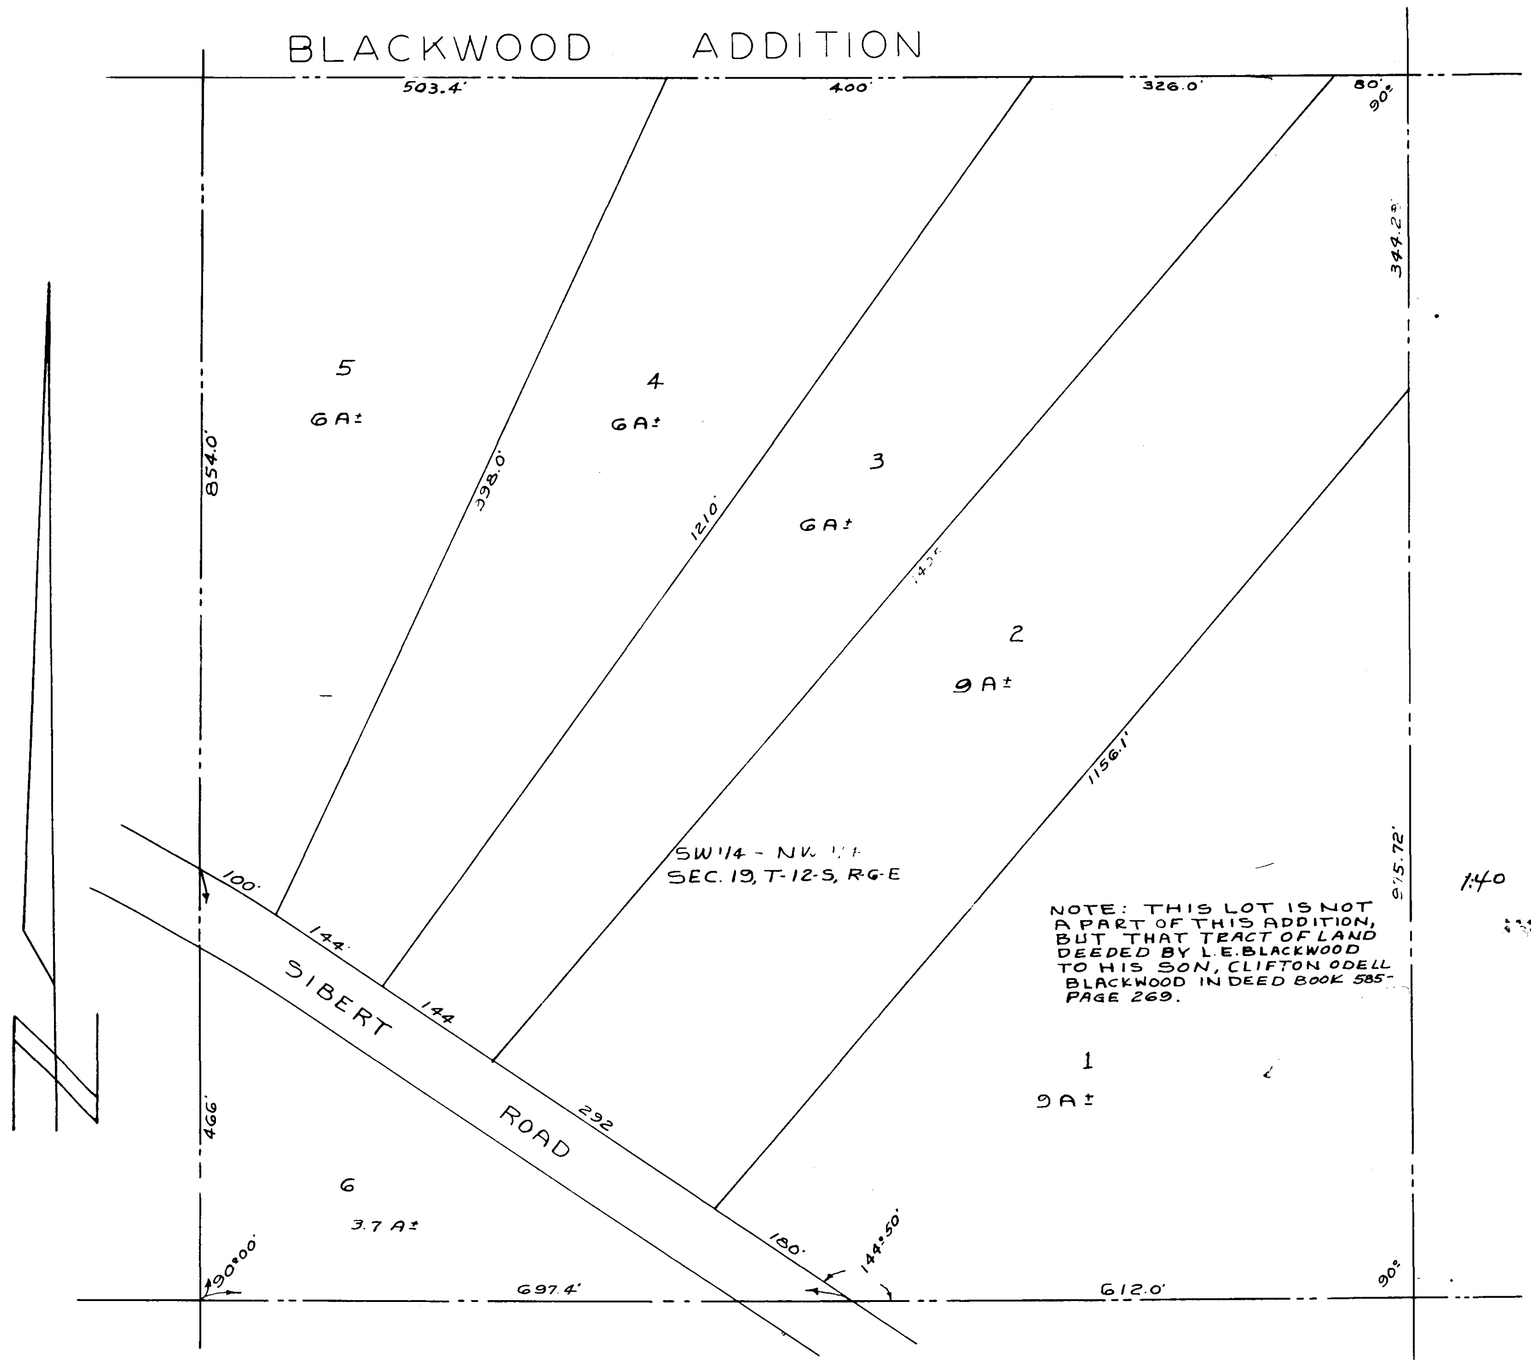

7-315

1.40 NOV 21 1956

.25

1.05

1.30

STATE OF ALABAMA:
COUNTY OF ETOWAH:

I, T.E. WATFORD, A REGISTERED ENGINEER-SURVEYOR OF GADSDEN, ALA., HEREBY CERTIFY THAT I HAVE MADE AN ACTUAL SURVEY OF THE ABOVE SHOWN LANDS AND THAT THE SAME IS TRUE AND CORRECT AS SHOWN. ACCORDING TO MY SURVEY THIS 22ND DAY OF OCTOBER, 1956....

SIGNED: T.E. Watford C.E.&L.S.
T.E. WATFORD
ALA. REG. No. 29.

STATE OF ALABAMA:
COUNTY OF ETOWAH:

I, L.E. BLACKWOOD AND WIFE, RUBY L. BLACKWOOD, THE UNDERSIGNED OWNERS OF THE ABOVE SHOWN LANDS, DO HEREBY RATIFY, CONFIRM, AND ADOPT THIS PLAT AS BEING TRUE AND CORRECT AS SHOWN.

SIGNED: L.E. Blackwood

SIGNED:

STATE OF ALABAMA:
COUNTY OF ETOWAH:

I, [illegible] A NOTARY PUBLIC, DO HEREBY CERTIFY THAT ON THIS DAY APPEARED BEFORE ME, THE ABOVE SIGNED OWNERS OF THE LANDS SHOWN HEREIN, AND BEING KNOWN TO ME, THAT THEY ACKNOWLEDGED BEFORE ME, THAT THEY EXECUTED THE SAME VOLUNTARILY ON THE DAY THE SAME BEARS DATE.
GIVEN UNDER MY HAND AND SEAL THIS [illegible] DAY OF [illegible] 1956

SIGNED: